

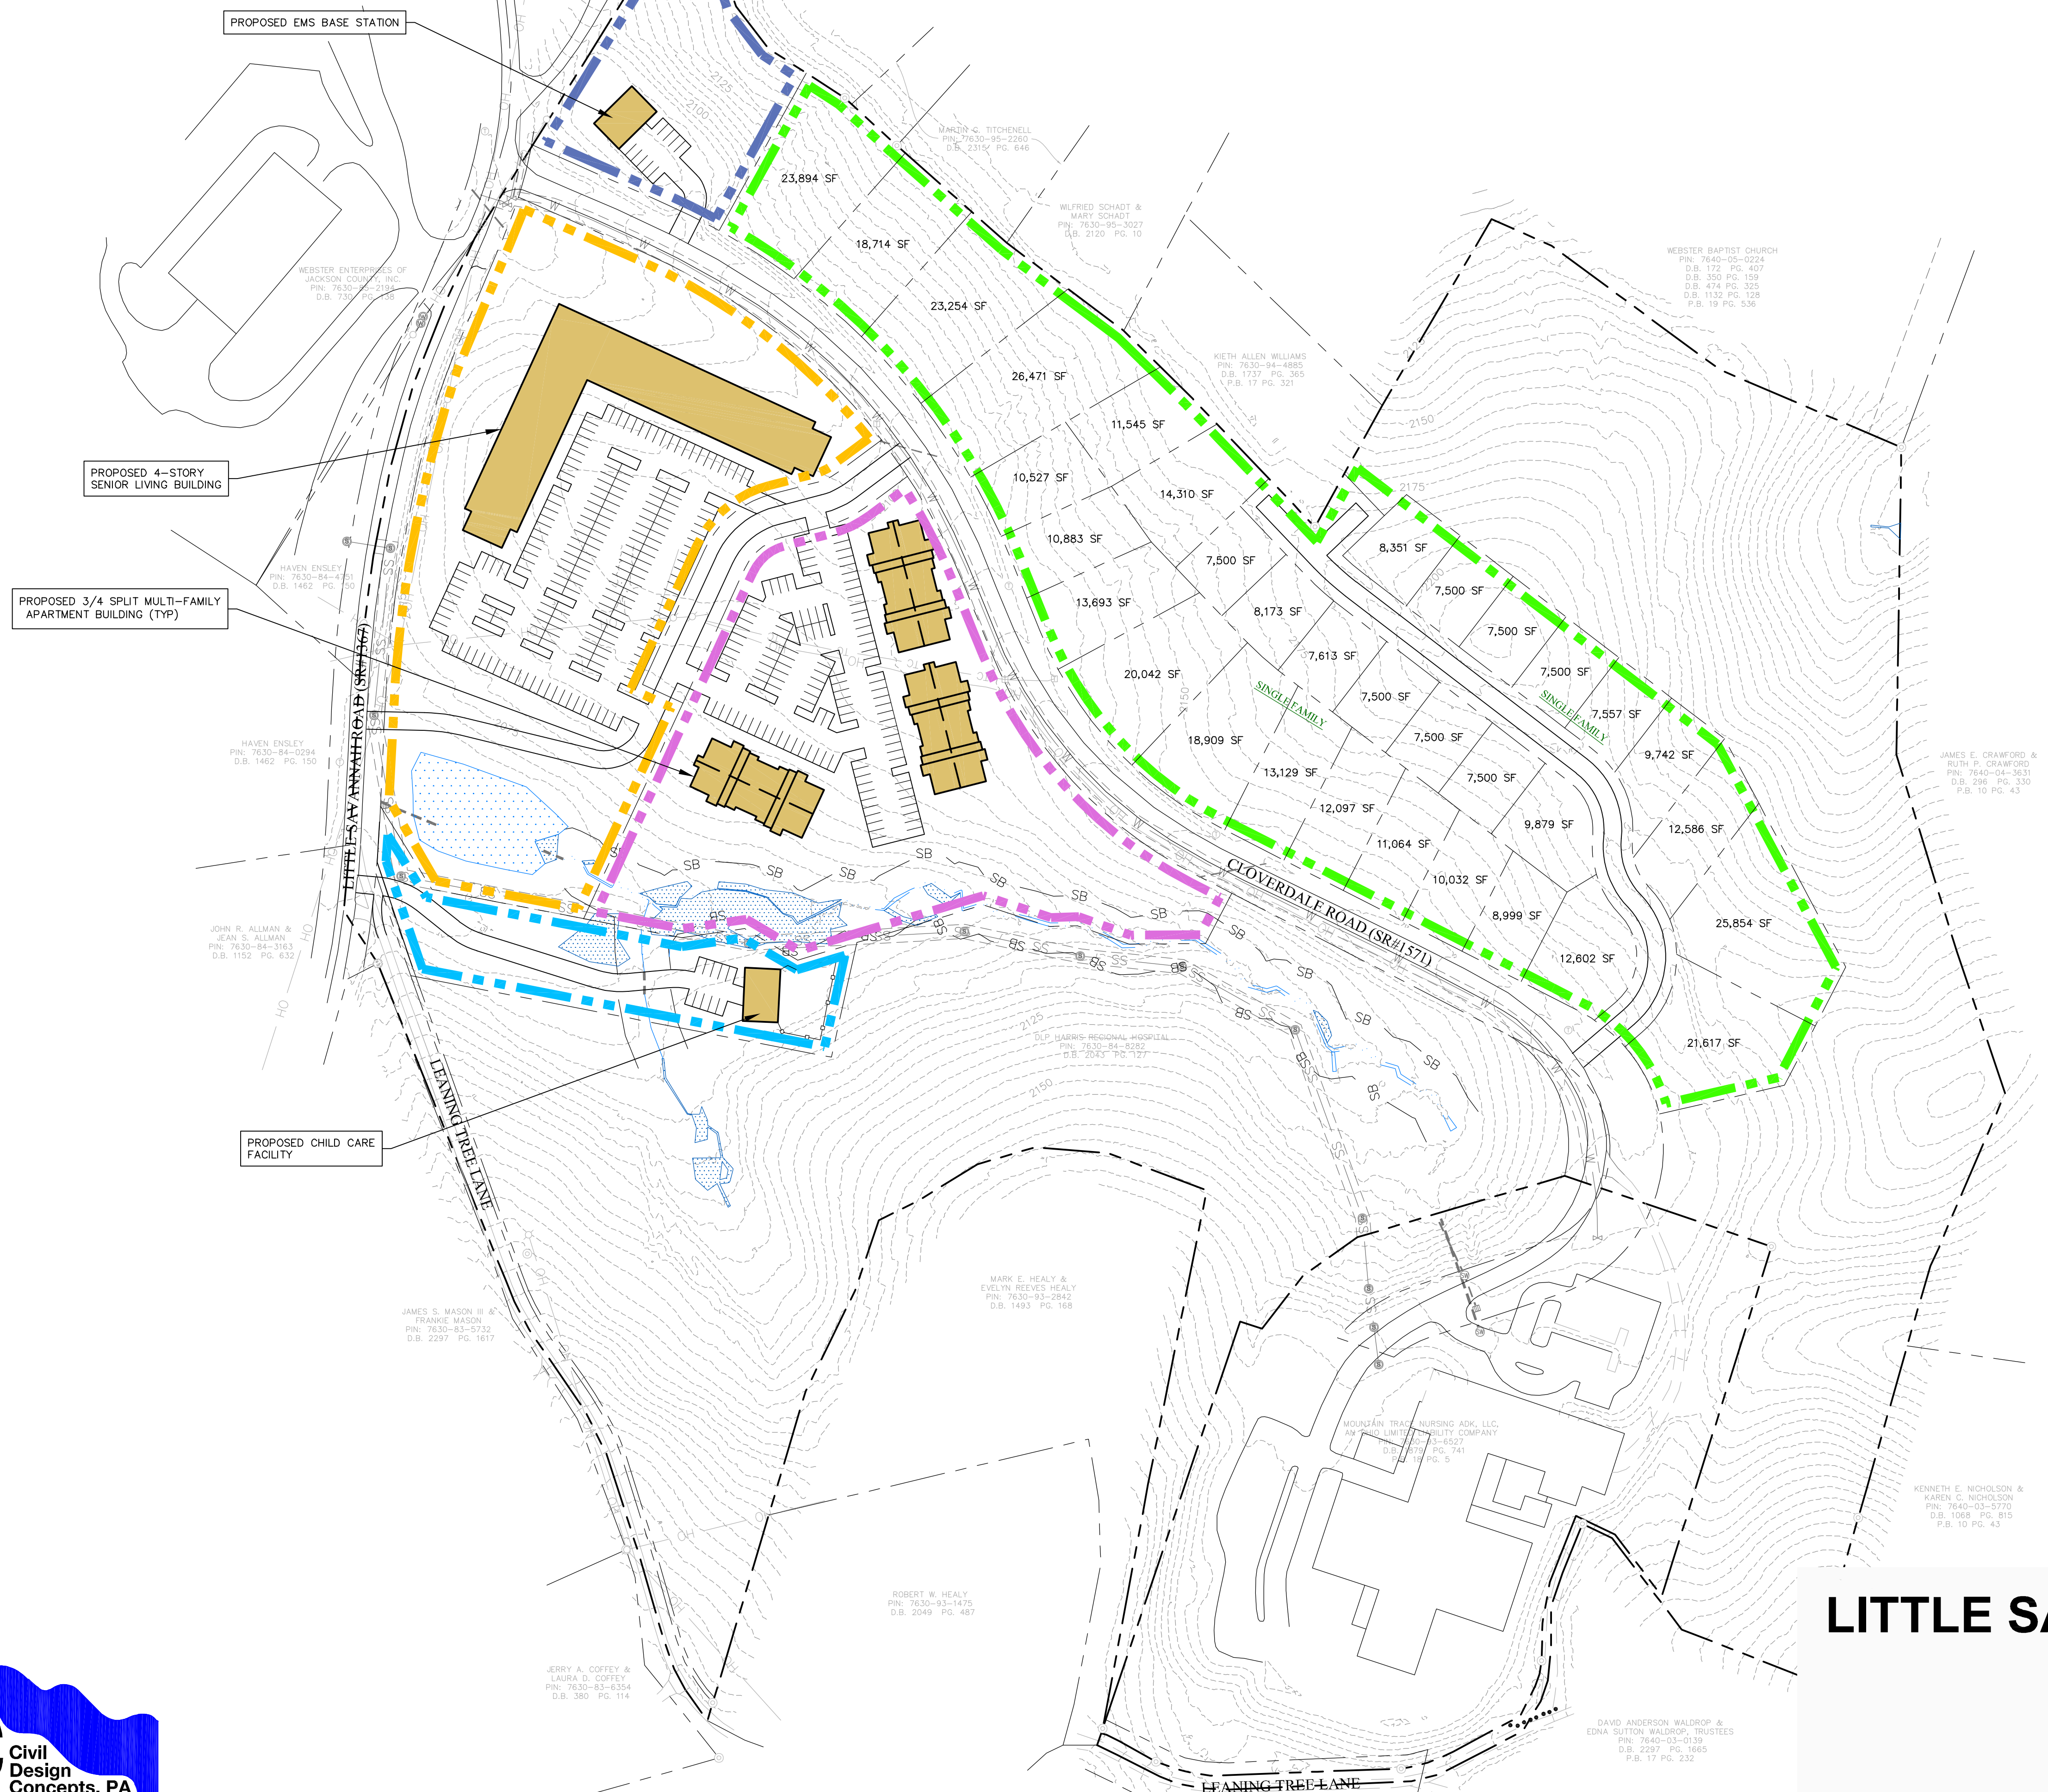
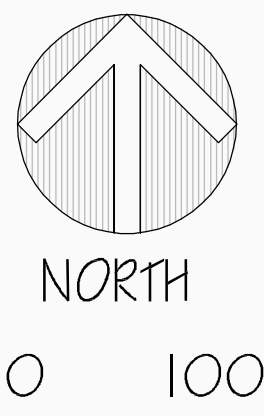


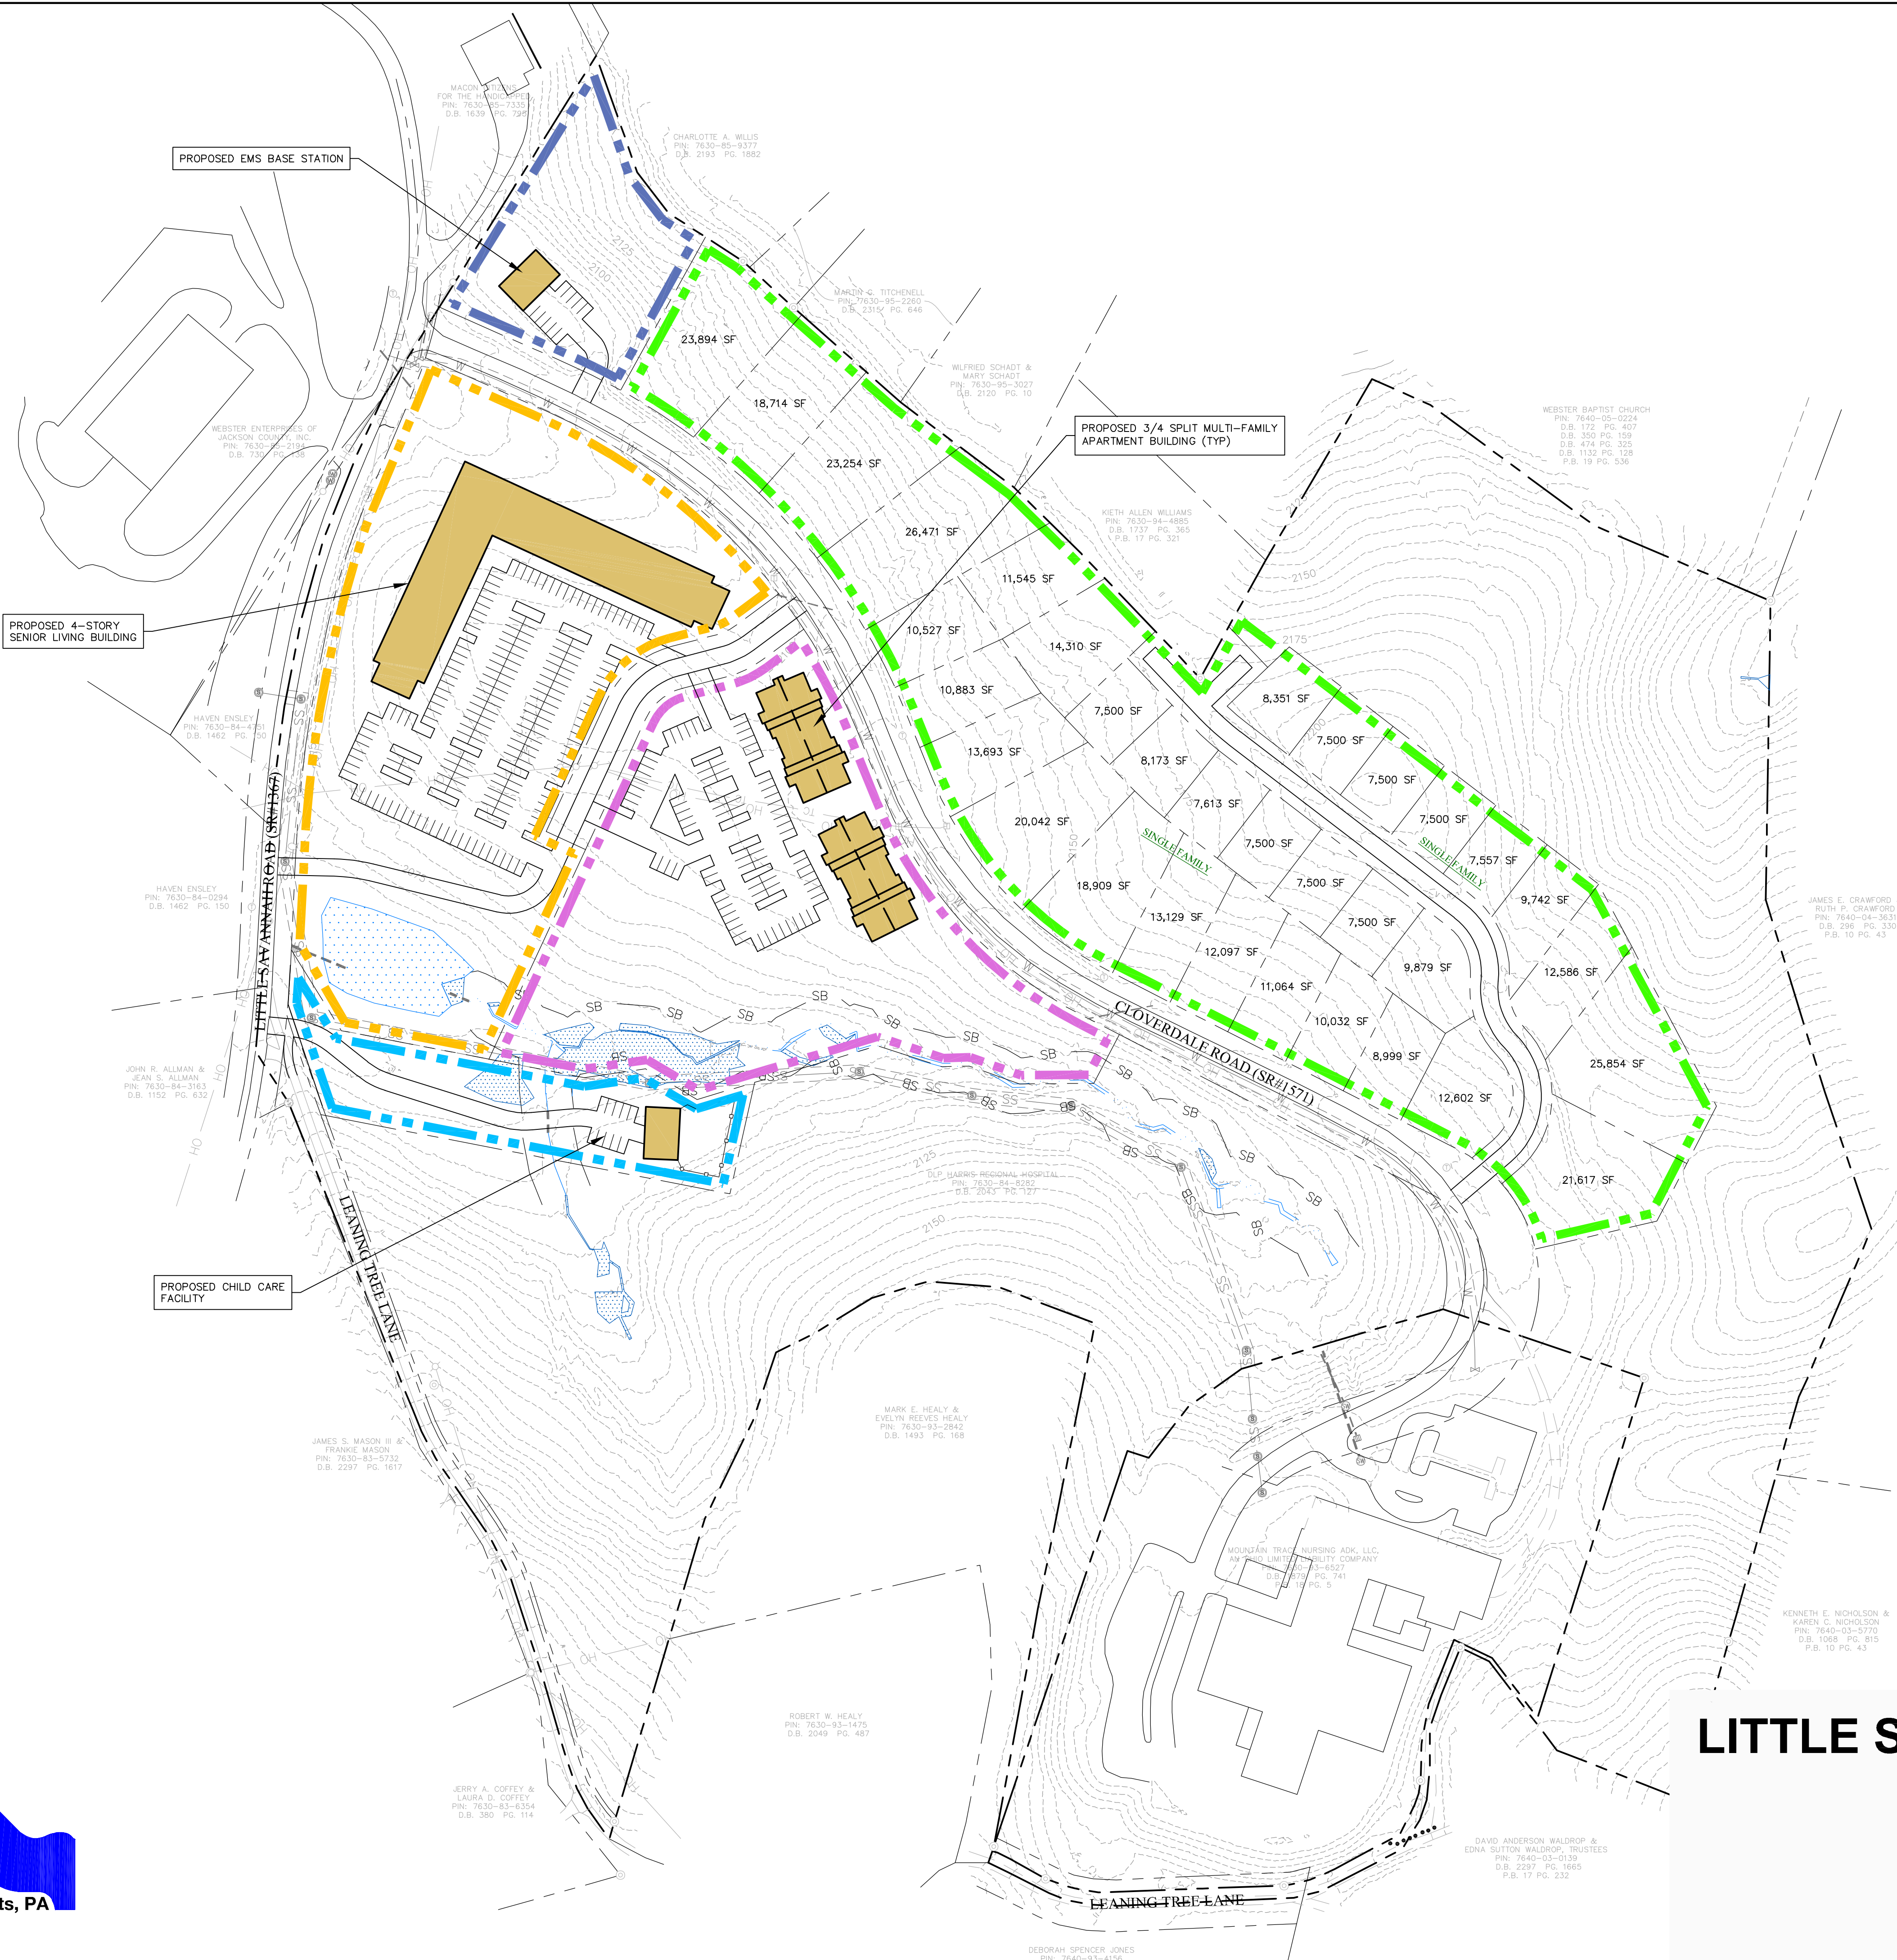

| UNIT SUMMARY      |                         |
|-------------------|-------------------------|
| GIVENS MF UNITS = | ±120 UNITS              |
| PARKING =         | 1.75:1 RATIO            |
| TOTAL AREA =      | ±6 AC                   |
|                   |                         |
| MF UNITS =        | ±84 UNITS               |
| PARKING =         | 1.5:1 RATIO             |
| TOTAL AREA =      | ±5 AC                   |
|                   |                         |
| SF LOTS =         | ±33 UNITS               |
| STANDARD LOT =    | 75'x100' MIN. (7500 SF) |
| TOTAL AREA =      | ±11 AC                  |
|                   |                         |
| CHILD CARE BLDG = | 2500 SF                 |
| PARKING =         | 10 SPACES               |
| TOTAL AREA =      | ±1.3 AC                 |
|                   |                         |
| EMS BLDG =        | 2500 SF                 |
| PARKING =         | 10 SPACES               |
| TOTAL AREA =      | ±1.3 AC                 |

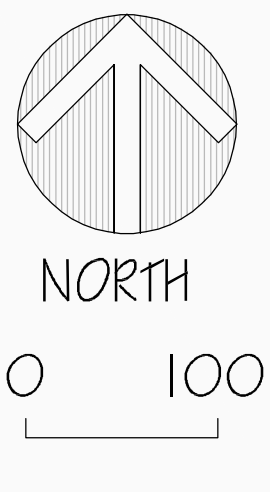

| UNIT SUMMARY      |                            |
|-------------------|----------------------------|
| GIVENS MF UNITS = | ±120 UNITS                 |
| PARKING =         | 1.75:1 RATIO               |
| TOTAL AREA =      | ±6 AC                      |
| MF UNITS =        | ±56 UNITS                  |
| PARKING =         | 1.5:1 RATIO                |
| TOTAL AREA =      | ±5 AC                      |
| SF LOTS =         | ±33 UNITS                  |
| STANDARD LOT =    | 75'x100' MIN.<br>(7500 SF) |
| TOTAL AREA =      | ±11 AC                     |
| CHILD CARE BLDG = | 2500 SF                    |
| PARKING =         | 10 SPACES                  |
| TOTAL AREA =      | ±1.3 AC                    |
| EMS BLDG =        | 2500 SF                    |
| PARKING =         | 10 SPACES                  |
| TOTAL AREA =      | ±1.3 AC                    |